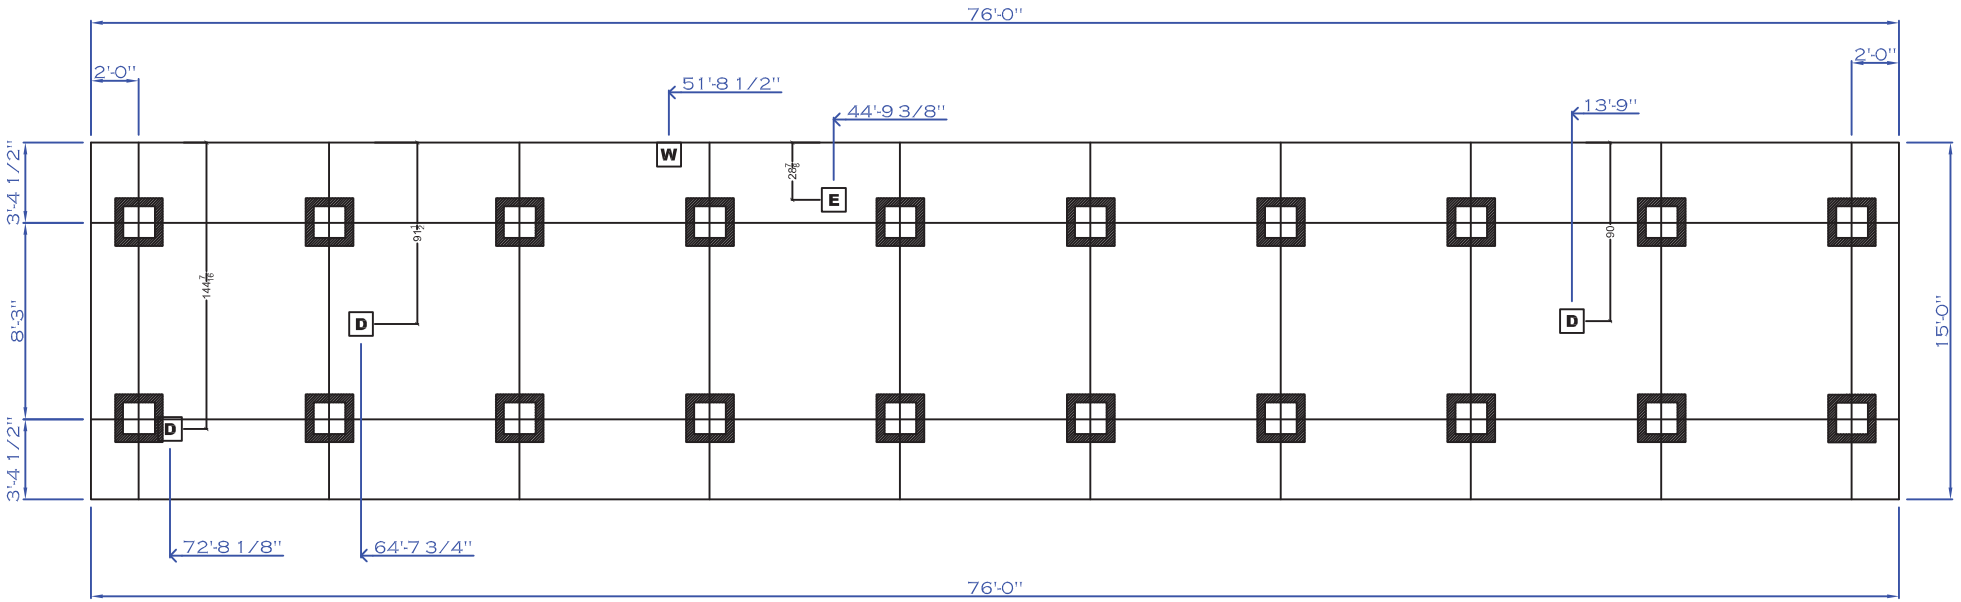

*THIS FOOTER DIAGRAM IS FOR STANDARD PRODUCT ONLY
*FOR PIER SPACING REFER TO SET UP MANUAL

MW **MARRIAGE WALL PIER**

W **WATER INLET**

D **DRAIN**

E **ELECTRICAL DROP**

DP DP **DOOR PIER**

REGULAR PIER